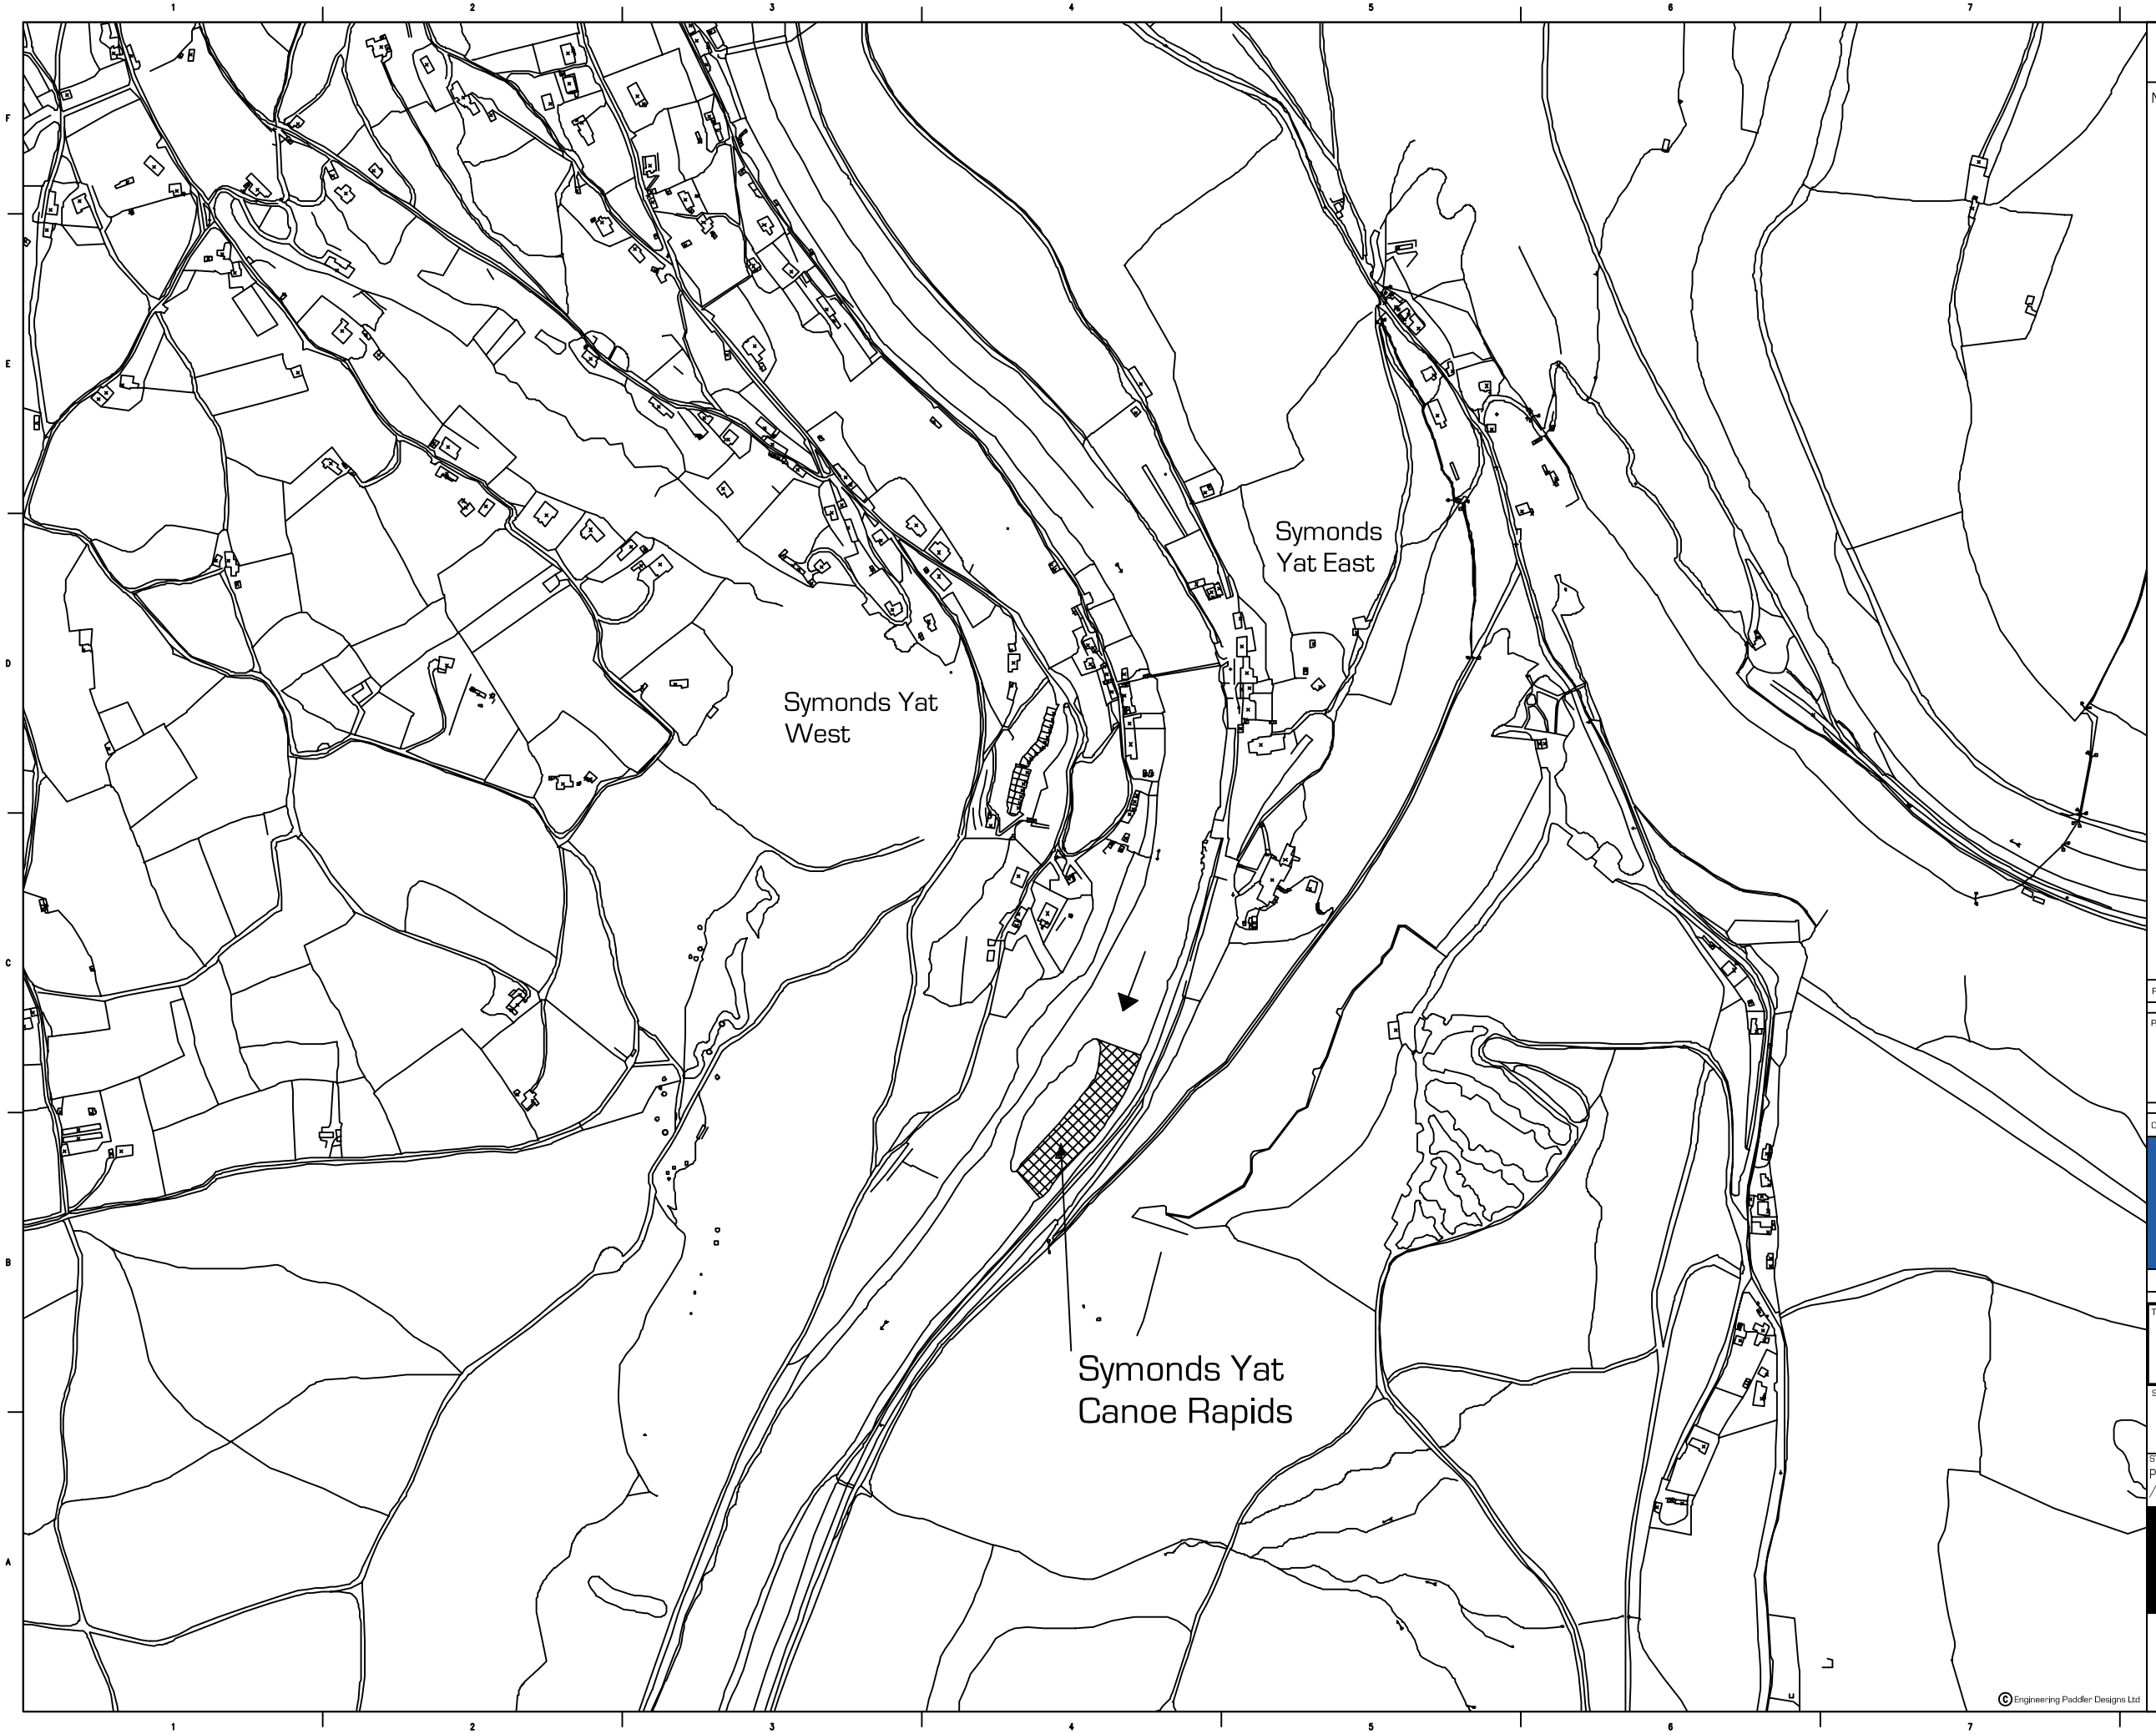

04-1106 | A3

Notes

Rev	Date	Description	Chkd	Verfd

PROJECT

Symonds Yat In-River Works
Canoe Rapids & Habitat Improvements

CLIENT

BRITISH CANOE UNION

TITLE

Symonds Yat Canoe Rapids Location Plan

SCALE		DATE
1:5000	DRAWN AL CHECKED JE VERIFIED AL	September 07

STAGE	DRAWING No.	Rev.
Planning / FDC	04-1106-100	0

EPD LTD
EPDUK.COM

41 Alwinton Tce, Newcastle upon Tyne, NE3 1UD.
Telephone: 07809 441573
E-mail Address: {first name} . {surname}@epduk.com
www.epduk.com

Registered Office:
5 Churchill Drive, Moresby Parks, Whitehaven, Cumbria, CA28 8UZ

© Engineering Paddler Designs Ltd