Legend

- WS 1000 yr - Scenario 8
- WS 200 yr - Scenario 8
- WS 100 yr - Scenario 8
- WS 25 yr - Scenario 8
- WS 10 yr - Scenario 8
- WS 5 yr - Scenario 8
- WS QMED - Scenario 8
- WS summer mean flow - Scenario 8
- Ground - Base case
- Blocked obstruction
- Ground - Scenario 8
- Bank Sta - Scenario 8

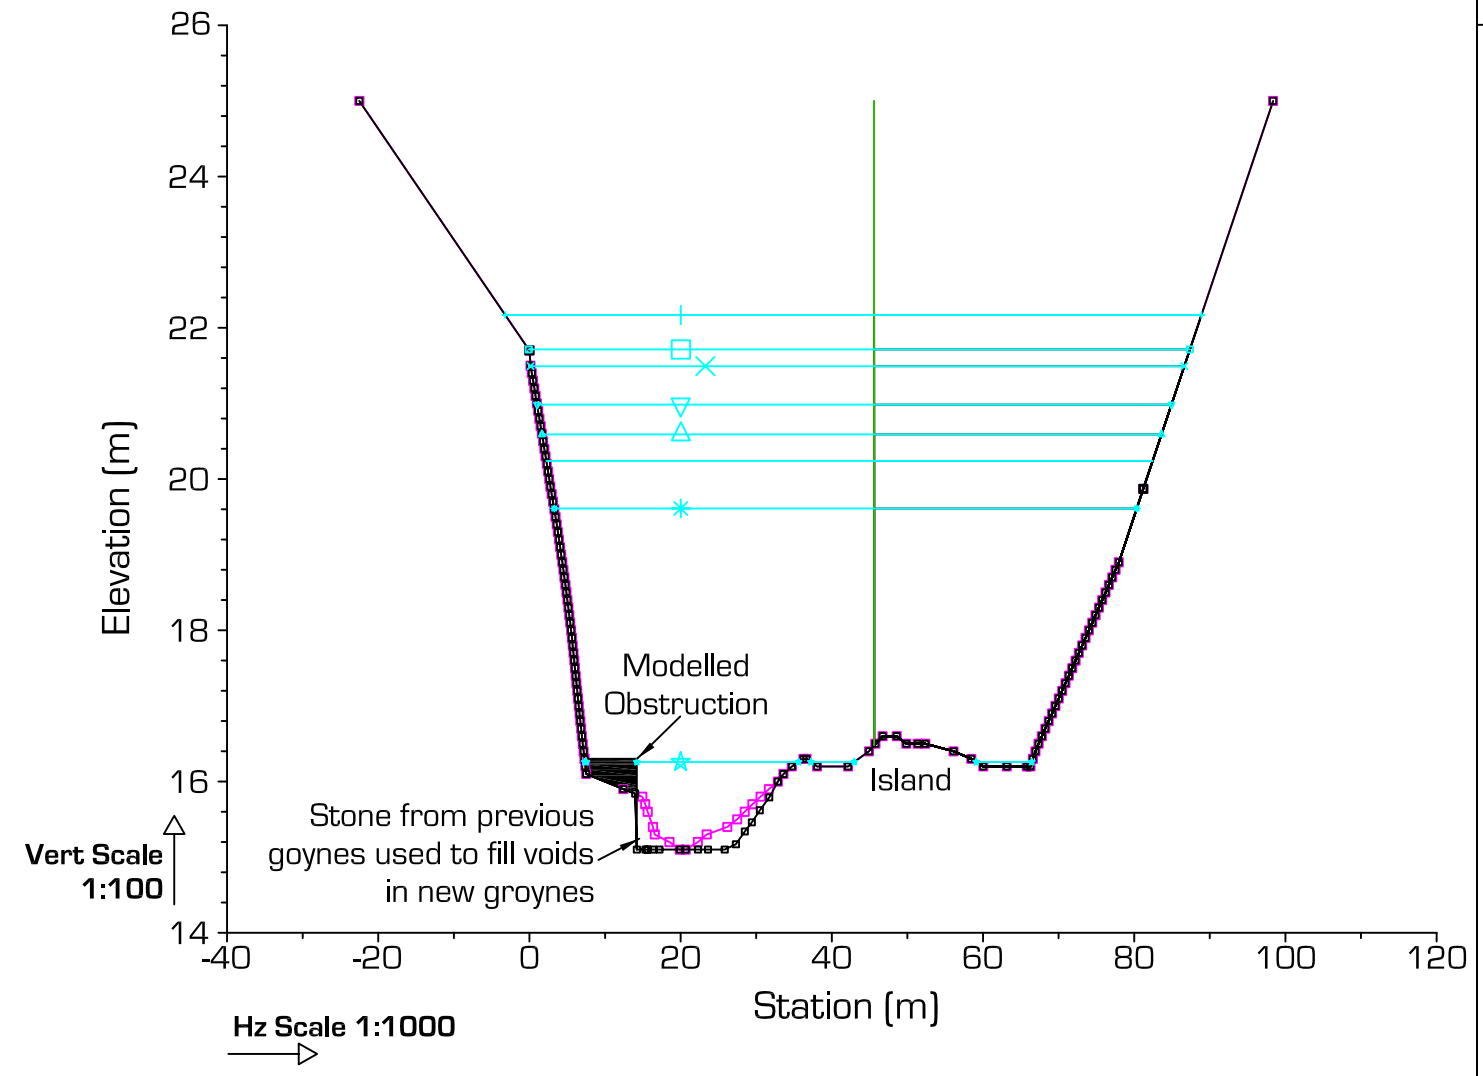

Modelled Output for Section 788 - Scenario 8

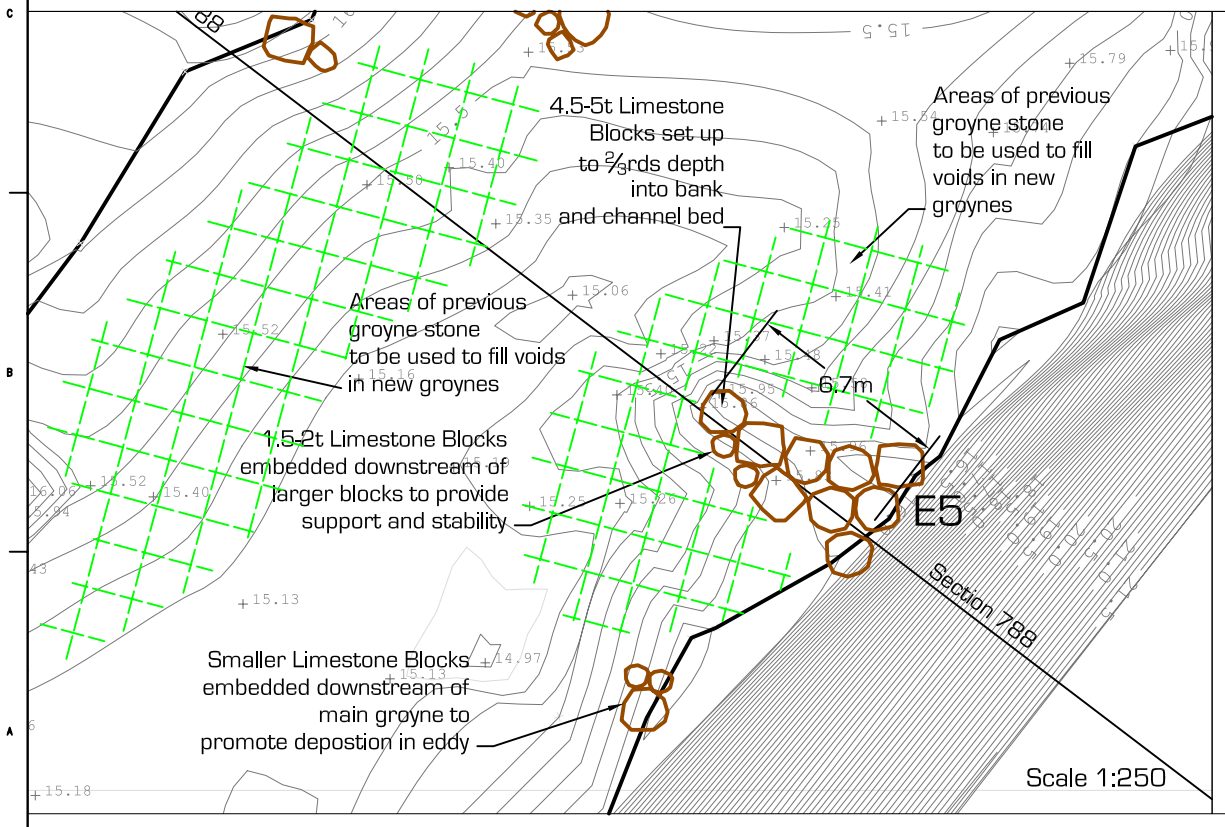

Proposed Rock Positioning for Section 788 - Plan

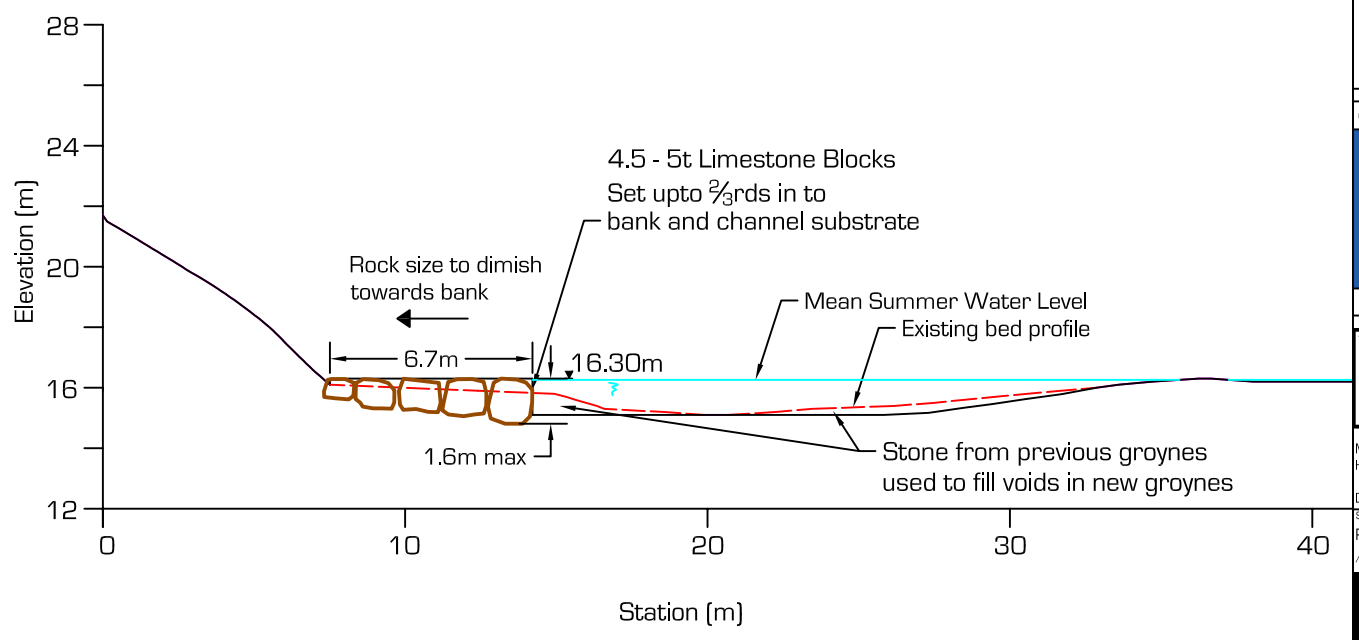

Proposed Rock Positioning for Section 788 -Section

© Engineering Paddler Designs Ltd

04-1106 | A3

Notes

Rev	Date	Description	Chkd	Verfd

PROJECT
Symonds Yat In-River Works
Canoe Rapids & Habitat Improvements

CLIENT
British Canoe Union

TITLE
Groyne E5
Section 788

SCALE		DATE
Model Output Hz 1:1000 Vt 1:100	DRAWN AL	September 07
Details 1:250	CHECKED JE	
	VERIFIED AL	

STAGE	DRAWING No.	Rev.
Planning / FDC	04-1106-106	0

EPD (EPDUK.COM LTD)
41 Alwinton Tce, Newcastle upon Tyne, NE3 1UD.
Telephone: 07809 441573
E-mail Address: (first name) . (surname)@epduk.com
www.epduk.com
Registered Office:
5 Churchill Drive, Moresby Parks, Whitehaven, Cumbria, CA28 8UZ